FAIRLANE GREEN - PHASE II

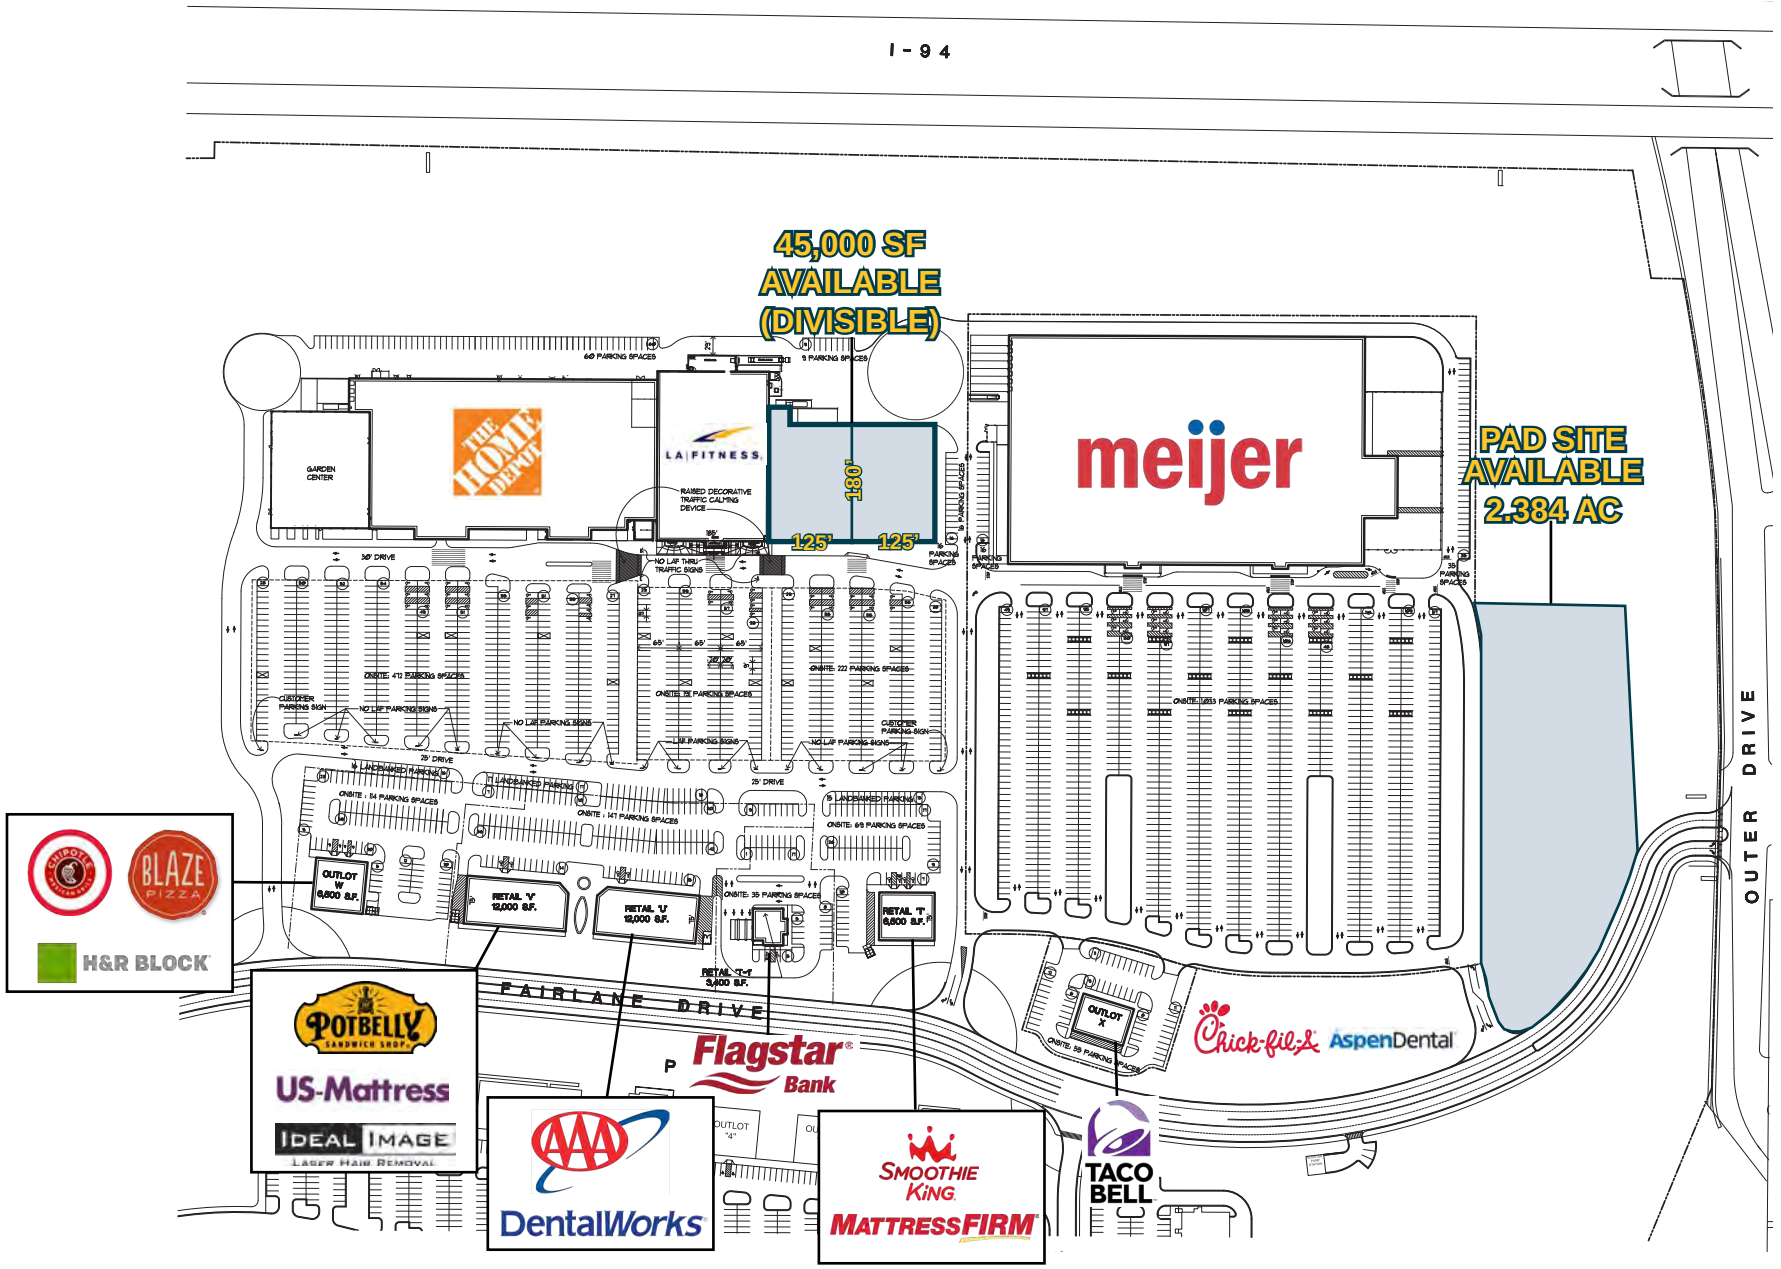

SITE PLAN